FilmL.A., Inc.
6255 W Sunset Blvd, 12th Floor
Hollywood, CA 90028
t: (213)977-8600 - f: (213)977-8601
www.filmla.com

Summary Information

Permit No: F00152079-A **Type of Permit:** FILMING **Release Date:** 05/24/2019

Production Company FIVE TOWERS

Insured Company Name FIVE TOWERS
Contact Phone No. 1 734-678-6717
Contact Phone No. 2
Fax
Address 1308 FACTORY PL, SUITE 002
LOS ANGELES, California 90013

Production Title ERYS

Type of Production Music Video

Producer Paulo Torres

Director Alan Torres

1st AD Jhanvi Motla

Production Manager Jhanvi Motla

FilmL.A. Coordinator Kristin Weber

Location Manager Jhanvi Motla
Primary Phone Mobile - 3477554446
Secondary Phone

Location Assistant Jhanvi Motla
Primary Phone Mobile - 3477554446
Secondary Phone

Fees

Posting 900	$207.00
Notification Charge	$170.00
LA CITY LANE AND STREET CLOSURE FEE	$624.00
FILMLA NON-REFUNDABLE FILM PERMIT RIDER FEE	$109.00

Total Permit Fee $1,110.00

Number of Locations 3

NOT A PERMIT

FilmL.A., Inc.
6255 W Sunset Blvd, 12th Floor
Hollywood, CA 90028
t: (213)977-8600 - f: (213)977-8601
www.filmla.com

Summary Information — Location

Permit Number	F00152079-A	**Location Manager**	Jhanvi Motla
Production Company	FIVE TOWERS	Primary Phone	Mobile - 3477554446
Insured Company	FIVE TOWERS	Secondary Phone	
Production Title	ERYS		

Location Address E 1st St & Vignes, Los Angeles, CA, 90012

Location Type Intersection

Film Dates 5/25/2019 - 5/25/2019 12:00 - 23:00 1 day
5/26/2019 - 5/26/2019 12:00 - 23:00 1 day

Open or Closed to the Public Open

Generic Conditions
*LA CITY AND/OR LA COUNTY FIRE CHECKLIST ATTACHED TO FINAL PERMIT. THE PERMITTEE IS RESPONSIBLE FOR COMPLETING CHECKLIST PRIOR TO FILMING ACTIVITY AT THIS LOCATION. NON COMPLIANCE MAY RESULT IN ASSIGNMENT OF A FIRE OFFICER.
All vehicles must be parked on private property
Community Survey Obtained
Must comply with attached conditions
Must Maintain 5' Clearance on Sidewalks/Walkways
Must maintain local/emergency access
No cast or crew parking on area streets
No interference with merchant activity.
No interference with vehicular or pedestrian traffic
No stopping or setting up in front of merchants or residents without prior approval
Notify LAPD Central Division (213) 486-6606 and comm. (213) 978-6552 1/2 hour prior to any gunfire, brandishing weapons, special effects or simulated emergency or criminal activity.
Number of uniformed officers listed on the permit is a minimum requirement. Permittee remains responsible for deploying a sufficient number of uniformed officers to provide traffic and crowd control to ensure the safety of the film crew and the public.
Traffic Officers Required
Uniformed officers shall have a copy of the film permit in their possession and are required to confirm that all traffic control signage devices are in place.

Please see attached documents
1st (WB closure) btwn Mission & Vignes - 5 Towers (Rev 2).pdf
SFX 1ST & VIGNES.pdf
Arts District Guidelines Revised April 29 2009.pdf

Equipment on Location

Type	Quantity
5 Ton Truck	1
Camera cars	1

Personnel on Location

Type	Quantity
Cast	2
Crew	18

NOT A PERMIT

FilmL.A., Inc.
6255 W Sunset Blvd, 12th Floor
Hollywood, CA 90028
t: (213)977-8600 - f: (213)977-8601
www.filmla.com

Summary Information — Location

Permit Number F00152079-A
Production Company FIVE TOWERS
Insured Company FIVE TOWERS
Production Title ERYS

Location Manager Jhanvi Motla
Primary Phone Mobile - 3477554446
Secondary Phone

Cube Trucks	1	Off-Duty/Retired LAPD Officer(s)	4
Fire Extinguisher (2A10BC Minimum Rating)	2	Spot Check	1
Generator	1		
Picture vehicles	2		
Portable restrooms	1		
Vans	1		

Filming Activities Atmospheric Smoke Effects; Brandishing weapons; Camera on sticks; Emergency vehicles with flashing lights; Equipment on sidewalk & street; Exterior music performance and amplified playback; Handheld equipment; Intermittent traffic control - 2 minutes standard; Pink airsoft guns that will be held by cast when dancing. No firing of any kind. The guns are painted pink.; 5/26 - Russian Arm following ambulance in directional closure;

Special Effects: F/X Permit # 28516

Type	No. Times Per Day	No. Takes Per Take
Smoke effects	10 - 15	1

Description of F/X Scene: Smoke in the background, talent in the foreground.

Jurisdiction **Political:** Los Angeles City - Council District 14 **Police:** Los Angeles Police Department **Fire:** Los Angeles City

Approvals

LOS ANGELES CITY POLICE DEPARTMENT	Vincent Aguirre
LOS ANGELES CITY DEPARTMENT OF TRANSPORTATION - CLOSURES	Michael Gonzalez
LOS ANGELES CITY DEPARTMENT OF PUBLIC WORKS-COMMISSIONER	Kevin James

Coordinator Note BASE CAMP AND ALL CAST, CREW, PERSONAL AND EXTRAS VEHICLE PARKING WILL BE ON (PRIVATE) PROPERTY ONLY - ABSOLUTELY NO CAST, CREW, EXTRAS, AUDIENCE OR PERSONAL VEHICLES TO BE PARKED ON AREA STREETS, ROADS (INCLUDING SHOULDERS) OR ALLEYS.

Coordinator Note SPOT CHECK PER INSP MOREL

Parking **Base Camp** **Crew Parking** 740 E Temple St, Los

NOT A PERMIT

FilmL.A., Inc.
6255 W Sunset Blvd, 12th Floor
Hollywood, CA 90028
t: (213)977-8600 - f: (213)977-8601
www.filmla.com

Summary Information — Location

Permit Number F00152079-A
Production Company FIVE TOWERS
Insured Company FIVE TOWERS
Production Title ERYS

Location Manager Jhanvi Motla
Primary Phone Mobile - 3477554446
Secondary Phone

Location Type : Filming Location | Location Type : Other Location | Angeles, CA, 90012

Parking Notes
BASE CAMP AND ALL CAST, CREW, PERSONAL AND EXTRAS VEHICLE PARKING WILL BE ON (PRIVATE) PROPERTY ONLY - ABSOLUTELY NO CAST, CREW, EXTRAS, AUDIENCE OR PERSONAL VEHICLES TO BE PARKED ON AREA STREETS, ROADS (INCLUDING SHOULDERS) OR ALLEYS.

Lane / Full Closure WEST BOUND DIRECTIONAL CLOSURE OF 1ST FROM MISSION RD TO VIGNES ST

Approximate Footage more than 1800

Date(s) 5/25/2019 to 5/26/2019 **Time(s)** 14:00 to 23:00

NOT A PERMIT

FilmL.A., Inc.
6255 W Sunset Blvd, 12th Floor
Hollywood, CA 90028
t: (213)977-8600 - f: (213)977-8601
www.filmla.com

Summary Information — Location

Permit Number	F00152079-A	**Location Manager**	Jhanvi Motla
Production Company	FIVE TOWERS	Primary Phone	Mobile - 3477554446
Insured Company	FIVE TOWERS	Secondary Phone	
Production Title	ERYS		

Location Address Banning St, Vignes St - Santa Fe Ave, Los Angeles, CA 90012

Location Type Street

Film Dates 5/24/2019 - 5/24/2019 14:00 - 22:00 1 day

Open or Closed to the Public Open

Generic Conditions

*LA CITY AND/OR LA COUNTY FIRE CHECKLIST ATTACHED TO FINAL PERMIT. THE PERMITTEE IS RESPONSIBLE FOR COMPLETING CHECKLIST PRIOR TO FILMING ACTIVITY AT THIS LOCATION. NON COMPLIANCE MAY RESULT IN ASSIGNMENT OF A FIRE OFFICER.
Community Survey Obtained
Equipment staging and vehicles may park on one side of the street only.
Must comply with attached conditions
Must Maintain 5' Clearance on Sidewalks/Walkways
Must maintain local/emergency access
No cast or crew parking on area streets
No interference with merchant activity.
No interference with vehicular or pedestrian traffic
No stopping or setting up in front of merchants or residents without prior approval
Notify LAPD Central Division (213) 486-6606 and comm. (213) 978-6552 1/2 hour prior to any gunfire, brandishing weapons, special effects or simulated emergency or criminal activity.
Number of uniformed officers listed on the permit is a minimum requirement. Permittee remains responsible for deploying a sufficient number of uniformed officers to provide traffic and crowd control to ensure the safety of the film crew and the public.
Traffic control must be done in accordance w/MUTCD
Traffic Officers Required
Uniformed officers shall have a copy of the film permit in their possession and are required to confirm that all traffic control signage devices are in place.

Please see attached documents

Banning St (closure) btwn Vignes St Santa Fe - Five Tower (002).pdf
U28510, LANNUTTI , F152079, 05.24.19.pdf
Arts District Guidelines Revised April 29 2009.pdf

Equipment on Location

Type	Quantity
5 Ton Truck	1
Cube Trucks	1

Personnel on Location

Type	Quantity
Cast	5
Crew	20

NOT A PERMIT

FilmL.A., Inc.
6255 W Sunset Blvd, 12th Floor
Hollywood, CA 90028
t: (213)977-8600 - f: (213)977-8601
www.filmla.com

Summary Information — Location

Permit Number F00152079-A
Production Company FIVE TOWERS
Insured Company FIVE TOWERS
Production Title ERYS

Location Manager Jhanvi Motla
Primary Phone Mobile - 3477554446
Secondary Phone

Generator	1	Off-Duty/Retired LAPD Officer(s)	2
Portable restrooms	1	Spot Check	1
Vans	1		

Filming Activities Atmospheric Smoke Effects; Brandishing weapons; Camera on sticks; Equipment on sidewalk & street; Exterior music performance and amplified playback; Handheld equipment; Intermittent traffic control - 2 minutes standard;

Special Effects: F/X Permit # 28510

Type	No. Times Per Day	No. Takes Per Take
Smoke effects	10 - 15	1

Description of F/X Scene: Pink smoke in the background, Talent singing in the foreground.

Jurisdiction **Political:** Los Angeles City - Council District 14 **Police:** Los Angeles Police Department **Fire:** Los Angeles City

Thomas Guide **Page:** 634 **Grid:** H4

Approvals

FILML.A. CLOSURES	Jennifer Morelos
LOS ANGELES CITY DEPARTMENT OF PUBLIC WORKS	Vanessa Martin
LOS ANGELES CITY POLICE DEPARTMENT	Gabriel Martinez

Coordinator Note SPOT CHECK APPROVED BY INSP HUDSON

Parking

Base Camp	Crew Parking	
Location Type : Filming Location	Location Type : Other Location	740 E Temple St, Los Angeles, CA, 90012

Posting "No Parking" signs B/S BANNING ST FROM VIGNES TO SANTA FE

Approximate Footage 601 - 900 **Log Number** 242052

Date(s) 5/24/2019 to 5/24/2019 **Time(s)** 00:00 to 00:00

NOT A PERMIT

FilmL.A., Inc.
6255 W Sunset Blvd, 12th Floor
Hollywood, CA 90028
t: (213)977-8600 - f: (213)977-8601
www.filmla.com

Summary Information — Location

Permit Number F00152079-A
Production Company FIVE TOWERS
Insured Company FIVE TOWERS
Production Title ERYS

Location Manager Jhanvi Motla
Primary Phone Mobile - 3477554446
Secondary Phone

Lane / Full Closure FULL CLOSURE BANNING ST, VIGNES ST - SANTA FE AVE

Approximate Footage 601 - 900

Date(s) 5/24/2019 to 5/24/2019 **Time(s)** 14:00 to 22:00

NOT A PERMIT

FilmL.A., Inc.
6255 W Sunset Blvd, 12th Floor
Hollywood, CA 90028
t: (213)977-8600 - f: (213)977-8601
www.filmla.com

Summary Information — Location

Permit Number	F00152079-A	**Location Manager**	Jhanvi Motla
Production Company	FIVE TOWERS	Primary Phone	Mobile - 3477554446
Insured Company	FIVE TOWERS	Secondary Phone	
Production Title	ERYS		

This location has been CANCELED

Location Address S Anderson St., E 6th St -Whittier Blvd, Los Angeles, CA, 90023

Location Type Street

Film Dates 5/28/2019 - 5/28/2019 14:00 - 22:00 1 day

Open or Closed to the Public Open

Generic Conditions

Community Survey Required
Must comply with attached conditions
Must Maintain 5' Clearance on Sidewalks/Walkways
Must maintain local/emergency access
No cast or crew parking on area streets
No interference with merchant activity.
No stopping or setting up in front of merchants or residents without prior approval
Notify LAPD Central Division (213) 486-6606 and comm. (213) 978-6552 1/2 hour prior to any gunfire, brandishing weapons, special effects or simulated emergency or criminal activity.
Number of uniformed officers listed on the permit is a minimum requirement. Permittee remains responsible for deploying a sufficient number of uniformed officers to provide traffic and crowd control to ensure the safety of the film crew and the public.
Traffic control must be done in accordance w/MUTCD
Traffic Officers Required
Uniformed officers shall have a copy of the film permit in their possession and are required to confirm that all traffic control signage devices are in place.

Please see attached document Anderson st (closure) btwn 6th St & 516 S Anderson - Five Towers.pdf

Equipment on Location

Type	Quantity
Cast/Crew vehicles	3
Generator	1
Motor Homes	1
Portable restrooms	1

Personnel on Location

Type	Quantity
Cast	5
Crew	20
Extras	20
Off-Duty/Retired LAPD Officer(s)	2

NOT A PERMIT

FilmL.A., Inc.
6255 W Sunset Blvd, 12th Floor
Hollywood, CA 90028
t: (213)977-8600 - f: (213)977-8601
www.filmla.com

Summary Information — Location

Permit Number F00152079-A
Production Company FIVE TOWERS
Insured Company FIVE TOWERS
Production Title ERYS

Location Manager Jhanvi Motla
Primary Phone Mobile - 3477554446
Secondary Phone

Vans	1

Filming Activities Atmospheric Smoke Effects; Brandishing weapons; Exterior music performance and amplified playback; Handheld equipment; Intermittent traffic control - 2 minutes standard;

Special Effects:

Type	No. Times Per Day	No. Takes Per Take
Dust Hits	2 - 5	1
Smoke effects	2 - 5	1

Description of F/X Scene: Background Talent walking down the street, atmospheric smoke in the background.

Jurisdiction **Political:** Los Angeles City - Council District 14 **Police:** Los Angeles Police Department **Fire:** Los Angeles City

Thomas Guide **Page:** 634 **Grid:**

Approvals LOS ANGELES CITY DEPARTMENT OF PUBLIC WORKS — Jessica Castro
LOS ANGELES CITY POLICE DEPARTMENT — Gabriel Martinez

Parking
Base Camp 516 S Anderson St., Los Angeles, CA, 90033
Location Type :
Other Location
Crew Parking 516 S Anderson St., Los Angeles, CA, 90033
Location Type :
Other Location

Posting "No Parking" signs B/S OF ANDERSON BETWEEN WILLOW AND SIXTH
POSTING CANCELLED 5/22 @ 11:37AM*

Approximate Footage County Parking **Log Number** 242053

Date(s) 5/28/2019 to 5/28/2019 **Time(s)** 13:00 to 22:00

Lane / Full Closure FULL CLOSURE OF ANDERSON FROM 6TH TO WHITTIER

Approximate Footage 301 - 600

Date(s) 5/28/2019 to 5/28/2019 **Time(s)** 14:00 to 22:00

NOT A PERMIT

Permit #F001520794A

R3-1 R3-2 R11-4 R11-2 SC3 M4-10(L) M4-10(R) W20-2 W20-3 R61-19 W20-1 W20-5 W1-6 (L) C30(CA) M4-9c(R) M4-9c(L) M4-9c

ALL TRAFFIC CONTROL WILL BE INSTALLED TO MEET OR EXCEED THE LATEST CA MUTCD MINIMUM REQUIREMENTS

Ⓢ TRAFFIC SIGNAL
● TRAFFIC CONE
TYPE I W/ SIGN
FLASHING ARROW SIGN (FAS)

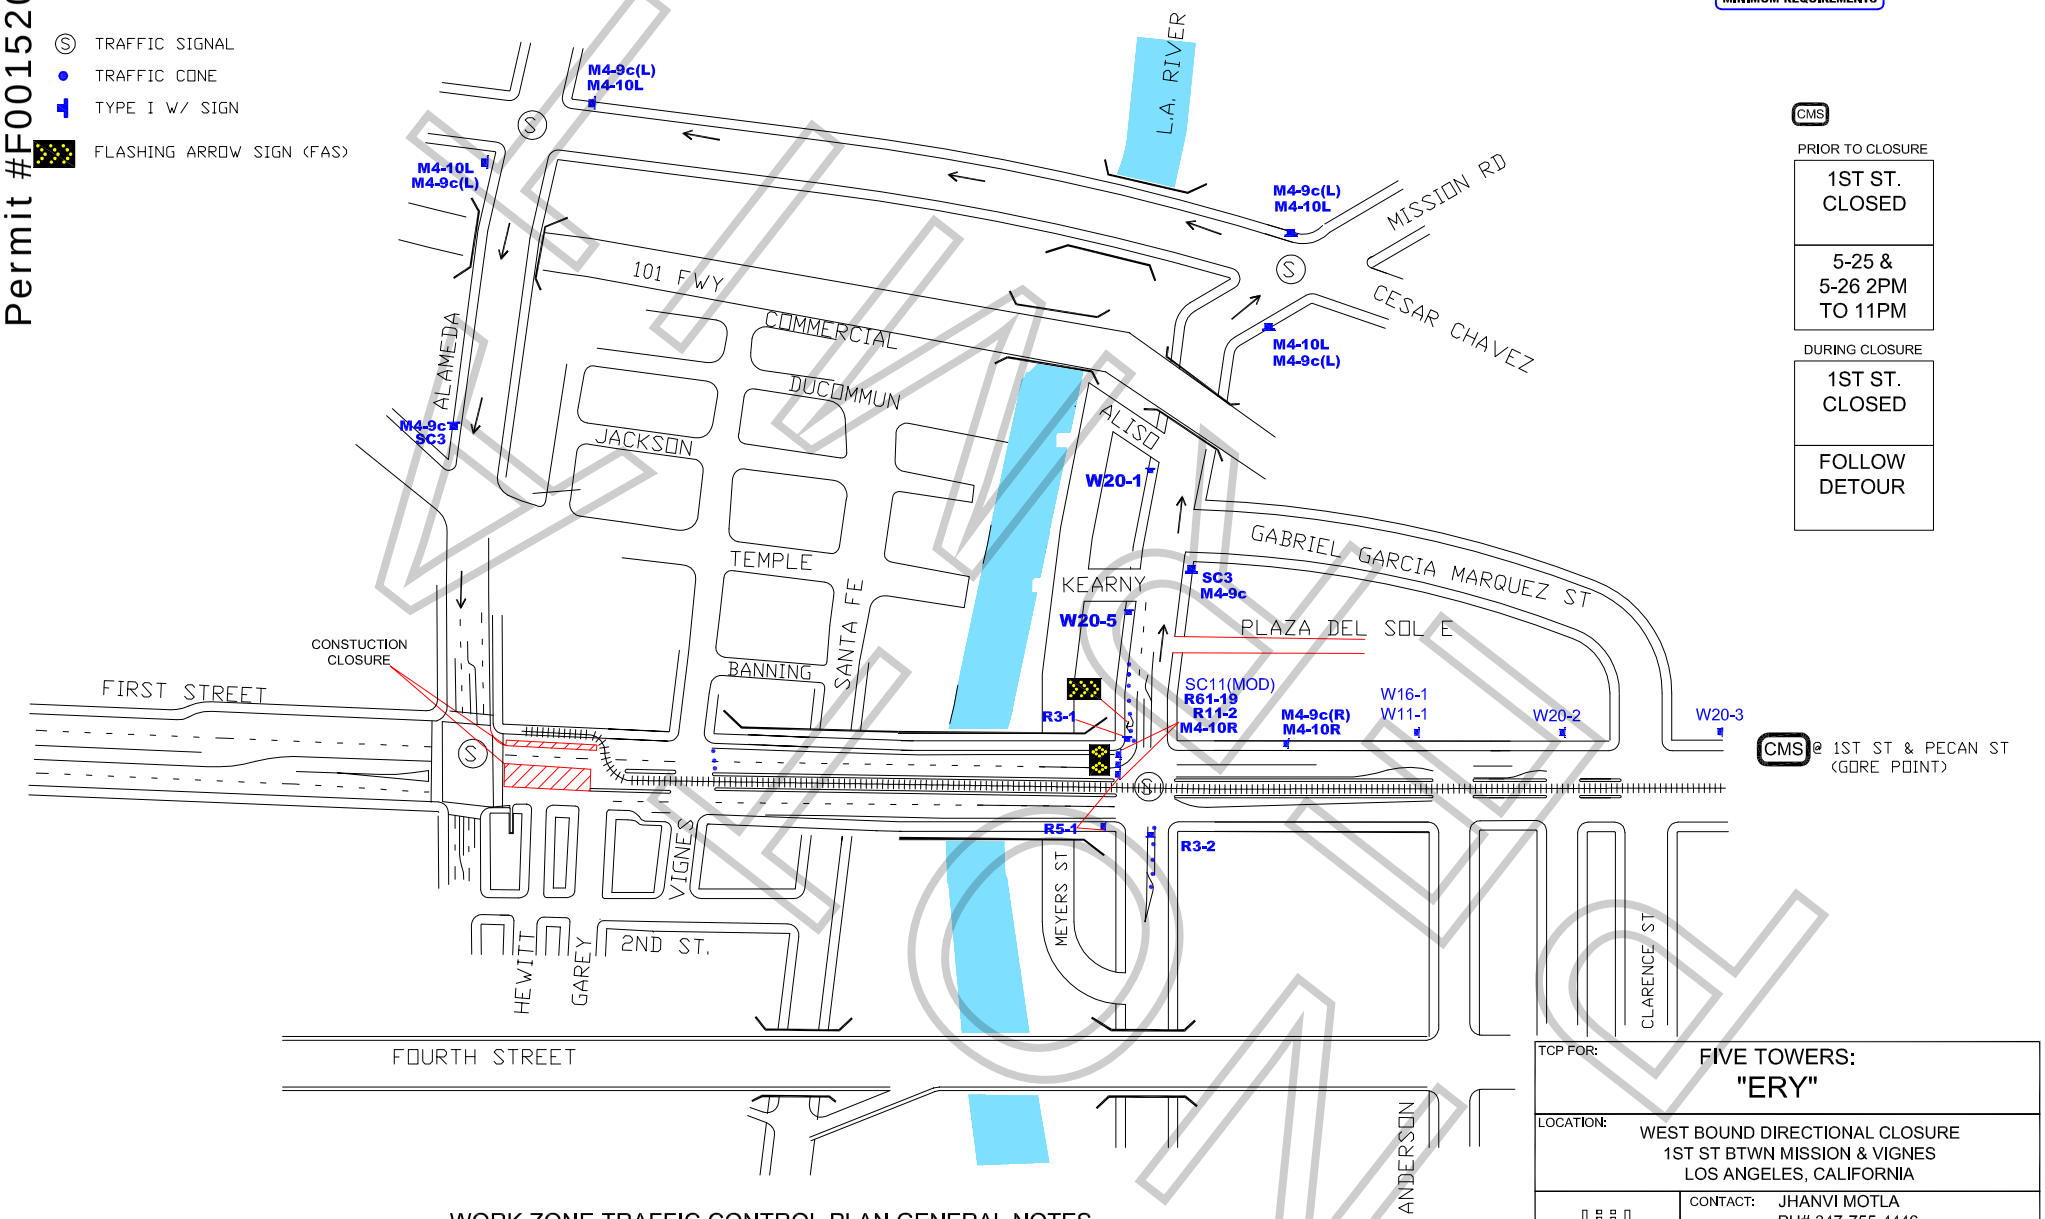

CMS

PRIOR TO CLOSURE

1ST ST. CLOSED
5-25 & 5-26 2PM TO 11PM

DURING CLOSURE

1ST ST. CLOSED
FOLLOW DETOUR

CMS @ 1ST ST & PECAN ST (GORE POINT)

WORK ZONE TRAFFIC CONTROL PLAN GENERAL NOTES

1. DATE/TIME: 5-25-19 & 5-26-19 FROM 14:00 HOURS TO 23:00 HOURS.

2. ALL SIGNING, STRIPING, AND TRAFFIC CONTROL DEVICES SHALL CONFORM TO THE (CURRENT) STATE OF CALIFORNIA DEPARTMENT OF TRANSPORTATION (CALTRANS) STANDARD PLANS AND STANDARD SPECIFICATIONS, CALIFORNIA MUTCD, AND ANY ADDENDUMS THERETO, AND AS SHOWN ON THESE PLANS, SYMBOLS AND ABBREVIATIONS USED ARE SHOWN ON CALTRANS STANDARD PLANS.
3. THERE WILL BE NO INTERFERENCE WITH TRAFFIC SIGNALS OR CROSSWALKS.
4. CONES WILL BE 28" MINIMUM HEIGHT AND HAVE REFLECTORIZED SLEEVES FOR NIGHT WORK.
5. POLICE WILL DIRECT TRAFFIC IF NECESSARY.

TCP FOR: FIVE TOWERS: "ERY"

LOCATION: WEST BOUND DIRECTIONAL CLOSURE
1ST ST BTWN MISSION & VIGNES
LOS ANGELES, CALIFORNIA

CONTACT: JHANVI MOTLA
PH# 347-755-4446

JCL TRAFFIC SERVICES
(213) 622-9775
C31-CA Lic # 805357

DATE REVISIONS

DRAFTER: MARIO MENJIVAR
SCALE: N.T.S.
FILM LA: KW

F-315-U

LOS ANGELES FIRE DEPARTMENT

SPECIAL PERMIT TO USE SPECIAL EFFECTS

Permit No: 28516
Date Issue 5/22/2019

State Lic No 1117.06

Name: LANNUTTI, ALBERT
Company:
Email: bangfx@gmail.com

Address: 1234 TOPANGA BLVD.
City: TOPANGA
State: CA Zip: 90290

Phone: (310) 455-2431
Mobile: (310) 560-5292
Fax: (310) 455-2431

2nd Operator: 1117.06 LANNUTTI, ALBERT

Production Title: ERYS
Location: E 1ST ST & VIGNES

Production Company: FIVE TOWERS

PERMISSION IS HEREBY GRANTED TO SIMULATE:

PINK SMOKE GRENADES BEING USED TO CREATE PINK SMOKE IN BACKGROUND BEHIND TALENT.

USING THE FOLLOWING SPECIAL EFFECTS MATERIAL:

(15) 60-SECOND PINK SMOKE GRENADES

UNDER THE FOLLOWING CONDITIONS:

UNDER THE DIRECT SUPERVISION OF LANNUTTI, ALBERT, 1117.06 AND *SPOT CHECK FOR EFFECT ONLY* FILMLA #152079 GENERAL PRECAUTIONS AGAINST FIRE/INJURY.

Permit #F0015207 9-A

ADDITIONAL TERMS AND CONDITIONS

992.6 HSC RESPONSIBILITY. The Company representative shall provide to the authority having jurisdiction the name and license number of the special effects operator who shall have the authority, responsibility and be in charge of handling all Special Effects Material. The company representative shall also allocate sufficient time to the Special Effects Pyrotechnic Operator to prepare for the transportation, parking, storing, securing daily, discharging, disposing of, or otherwise handling of fireworks, pyrotechnic devices, or materials in a sane manner. Upon completion of firing, no unauthorized person shall be permitted access to the firing area until the licensed pyrotechnic operator has determined the area to be safe and secure.

NOTICE: The permittee and production company shall be advised that this permit in no way removes or modifies their responsibility to comply with any other applicable laws or ordinances, including those relating to excessive noise.

57.105.8 THE CHIEF SHALL HAVE THE POWER TO REVOKE OR SUSPEND ANY SPECIAL PERMIT UPON VIOLATION OF THE TERMS AND CONDITIONS IN ACCORDANCE WITH PROVISIONS OF SECTION 57.105.5 OF THE LOS ANGELES MUNICIPAL CODE.

SUBJECT TO FIELD INSPECTION

NO DEVIATION WITHOUT WRITTEN PERMISSION

TEMPORARY FROM

5/25/2019 TO **5/26/2019**

Fire Chief
By: MOREL
Phone: 213 978-3670

lafd:rev 2/2017

PERMIT

SPECIAL FILMING CONDITIONS
THE ARTS DISTRICT

The Special Film Conditions described below will be included in the terms and conditions of permits issued for filming in this area and are in addition to the standard terms and conditions applicable to filming permits generally. While these Special Filming Conditions will be included as terms if a permit for filming in this are is issued, they are not intended to, and do not, establish the criteria or standards for determining whether or not a particular permit(s) will be issued for this area. The decision whether or not a particular permit(s) will be issued is vested in the discretion of the appropriate City or County department or their designees (including FilmL.A.), to be exercised consistent with public health, safety and general welfare, and applicable land-use ordinances.

This is a mixed-use area that includes manufacturing facilities, warehouses, artists/artisans and residents. These Special Conditions apply to the area roughly between 1st Street and 7th Street and between Alameda Avenue and the LA River. Within the past ten years, this area has experienced an influx of permanent residents into what was predominantly a light to heavy manufacturing zone for over 75 years.

The motion picture industry has amicably co-existed with the businesses and residents of this area for decades and desires to continue to do so. These Conditions are designed to promote cooperation between film companies, local businesses and residents so that each group can effectively utilize this diverse area. Violation of any of the conditions as outlined below may result in permit revocation or other administrative action.

- Affected residents/merchants and businesses must be notified at least two days in advance of the first day of filming or the first day of any substantial set preparation for productions that:
  - Request parking restrictions on the following public streets: Traction Avenue, East 2nd Street (except Alameda Street to Garey Street), East 3rd Street, Vignes Street, Molino Street (Palmetto Street to 4th Street only)
  - Request a street closure
  - Involve any special effects, gunfire, audible playback, helicopter activity, or other disruptive activities
  - FilmL.A. or the production company shall consult a designated community representative when an applicant requests a permit with less than two days notice under the above circumstances
- Posting on more than one side of Traction Avenue, East 2nd Street (except Alameda to Garey), East 3rd Street (except Vignes to Santa Fe), Vignes Street, Molino from 4th Street to Palmetto, Hewitt from Palmetto to 4th Street, 4t Street from Colyton to Molino requires a notification to a designated person in the building where alternate parking is not provided. Posting on both sides of the above streets is allowed without signatures on Sundays.
- When "No Parking" signs are posted on both sides of Hewitt between 4th Street and Traction Avenue, Art Share (213-687-4278) and Bedlam (213-909-1512) must be notified.
- Posting for equipment and/or picture, other than the streets listed above, will be reviewed on a street by street basis and may not exceed 450 linear feet. Additional posting may be granted if there is a majority of support from affected residents/businesses/merchants, and indicated on the permit. After filming is completed, companies are requested, as a courtesy (only LADOT is to touch the posting signs), to turn all "No Parking" signs around so that they face the opposite direction.

NOT A PERMIT

- Companies must provide adequate detour and directional signage when street closures are in place, conforming as much as possible to current LADOT standards and practices. Detour routes must accommodate large, semi and tractor trailer trucks.

- The Arts District is home to many art gallery openings and live, local theater. When the following locations are directly impacted, notification is required if in conflict with a scheduled event at the Downtown Playhouse (929 E. 2nd Street 213-626-6909) and Art Share LA (801 E. 4th Place 213-687-4278).

- Productions filming near residential buildings after midnight or before 6:00am are required to notify designated representatives of the proposed activity. Contact information for building representatives will be made available on request from the community filming liaison (Jonathan Jerald 213-814-7164).

- Crew with walkie-talkies must wear headsets when filming after 12:00 am and before 6:00 am.

- Changeable Message Signs (CMS) will be required on the day(s) of filming activity that requires a full closure on the 1st, 4th and 6th Street Bridges. CalTrans/LADOT approved notification signs are sufficient and must be in place in advance of filming activity and must include the dates and times of closures.

- Cast/Crew are not permitted to park on the area streets. Off-street parking must be provided for personal vehicles.

- Generators are to be placed as far away from residential buildings as possible. Placement will be considered on a case-by-case basis.

- Production companies are required to completely remove all trash, food, cardboard boxes, etc. from the general vicinity at the end of each filming day. Production companies will be held responsible for the actions of the catering companies they employ to provide food for the cast and crew.

- Food should not be given directly to the homeless persons in the area. Production companies wishing to help the homeless should do so though one of the service providers in the downtown area.

- FilmL.A will monitor frequency and look for ways to mitigate the impacts of filming prior to placing a location off limits.

- Unless a signature survey is completed, the west side of Mateo Street between 4th Place and Palmetto Street must be kept clear of equipment, vehicles, condors and lights. This area, however, may be used for camera placement between the hours of 7:00 am and 10:00 pm only.

- When filming take place after 10:00 pm or before 7:00 am, generators are to be placed as far as possible away from residential buildings and lights are to be screened to avoid disturbing nearby residents.

- The Molino Loft buildings (500 and 530 Molino Street) and Marc Free should be notified (310-871-2652) for filming activity or parking restrictions along 4th Place between Molino and Mateo [the curve].

NOT A PERMIT

- Due to the mixed use nature of the neighborhood, productions wishing to utilize space along the west side of Santa Fe Ave. between 2nd and 3rd Streets and the north side of 3rd Street from Santa Fe Avenue to west 100 feet must obtain a signature from Valerie Mitchell or designated representative (213-687-3987).

- Frequent filming in the area of Vignes and 2nd Streets along with the high demand for parking in the area requires that posted "No Parking" on Vignes Street between 1st Street and 2nd Street shall be limited to no more than 200 feet, unless alternate parking or notification are provided to a designated representative from the building.

- The area near 3rd and Traction Avenue is home to many small businesses that have greatly helped to develop the area. In order to be sensitive to these businesses it is necessary for production companies to obtain signatures from the following businesses when there are filming activities or parking on the 700 block of 3rd Street between Traction Avenue and Hewitt Street: Zip Fusion- Jason Ha (744 E. 3rd Street, 213-680-3770); Lakich Studio-Lily Lakich (704 Traction Avenue, 213-620-8641); Ay Carrumba (714 Traction Avenue, 213-620-0274); Wurstkuche Sausage Grill- Joseph Petruzulli (800 E 3rd St, 213-667-4444); Blue Dahlia (738 E 3rd St, 213 613-0621)

- Outdoor food preparation using charcoal or gas grills must be at least 100 feet away from any residential building.

NOT A PERMIT

Permit #F00152070-A

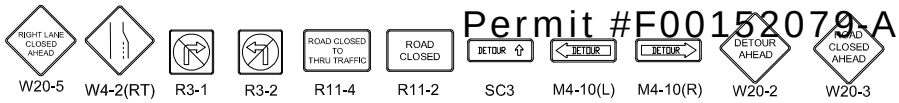

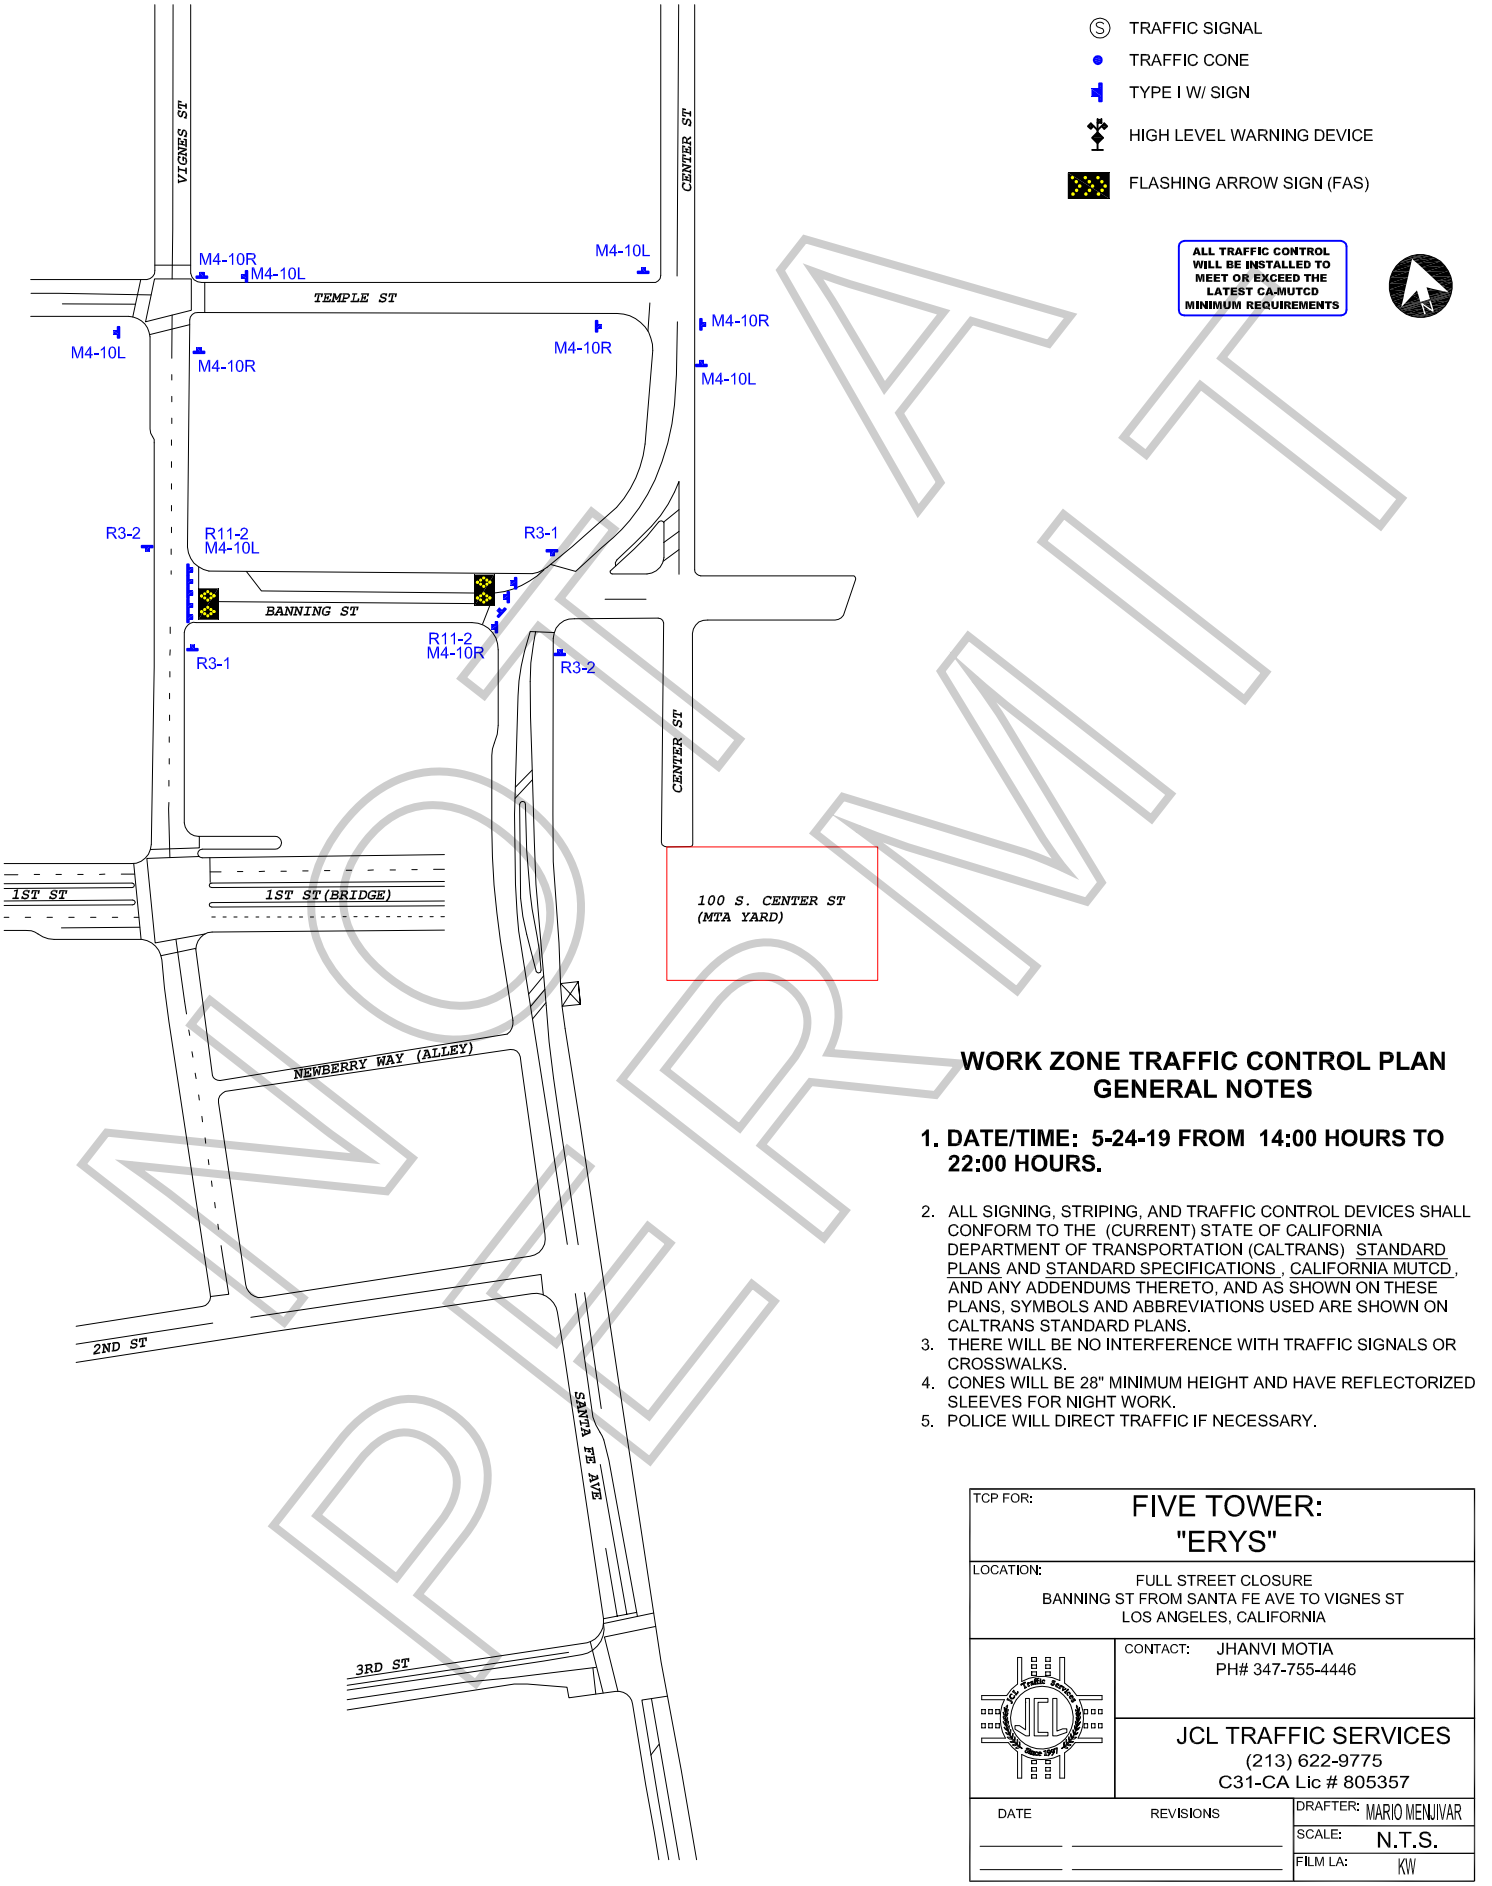

NOT A PERMIT

WORK ZONE TRAFFIC CONTROL PLAN GENERAL NOTES

1. **DATE/TIME: 5-24-19 FROM 14:00 HOURS TO 22:00 HOURS.**

2. ALL SIGNING, STRIPING, AND TRAFFIC CONTROL DEVICES SHALL CONFORM TO THE (CURRENT) STATE OF CALIFORNIA DEPARTMENT OF TRANSPORTATION (CALTRANS) STANDARD PLANS AND STANDARD SPECIFICATIONS , CALIFORNIA MUTCD , AND ANY ADDENDUMS THERETO, AND AS SHOWN ON THESE PLANS, SYMBOLS AND ABBREVIATIONS USED ARE SHOWN ON CALTRANS STANDARD PLANS.
3. THERE WILL BE NO INTERFERENCE WITH TRAFFIC SIGNALS OR CROSSWALKS.
4. CONES WILL BE 28" MINIMUM HEIGHT AND HAVE REFLECTORIZED SLEEVES FOR NIGHT WORK.
5. POLICE WILL DIRECT TRAFFIC IF NECESSARY.

TCP FOR:	FIVE TOWER: "ERYS"
LOCATION:	FULL STREET CLOSURE BANNING ST FROM SANTA FE AVE TO VIGNES ST LOS ANGELES, CALIFORNIA
CONTACT:	JHANVI MOTIA PH# 347-755-4446
	JCL TRAFFIC SERVICES (213) 622-9775 C31-CA Lic # 805357
DATE / REVISIONS	DRAFTER: MARIO MENJIVAR SCALE: N.T.S. FILM LA: KW

F-315-U

LOS ANGELES FIRE DEPARTMENT

Permit #F00152079-A

Permit No: 28510

Date Issue 5/21/2019

SPECIAL PERMIT TO USE SPECIAL EFFECTS

State Lic N 1117.06

Name:	LANNUTTI, ALBERT	Address:	1234 TOPANGA BLVD.			Phone:	(310) 455-2431
Company:		City:	TOPANGA			Mobile:	(310) 560-5292
Email:	bangfx@gmail.com	State:	CA	Zip:	90290	Fax:	(310) 455-2431

2nd Operator: 1117.06 LANNUTTI, ALBERT

Production Title: EYRS Production Company: FIVE TOWERS

Location: BANNING BETWEEN SANTA FE AND VIGNES

PERMISSION IS HEREBY GRANTED TO SIMULATE:

PINK SMOKE IN BACKGROUND BEHIND TALENT

USING THE FOLLOWING SPECIAL EFFECTS MATERIAL:

15 X PINK SMOKE GRENADES 60 SECOND BURSTR

UNDER THE FOLLOWING CONDITIONS:

UNDER THE DIRECT SUPERVISION OF LANNUTTI, ALBERT, 1117.06 AND SPOT CHECK FOR THIS EFFECT. GENERAL PRECAUTIONS AND HAVE FIRE EXTINGUISHERS PRESENT . F152079 - FilmL.A. Coordinator: KRISTIN WEBER

ADDITIONAL TERMS AND CONDITIONS

992.6 HSC RESPONSIBILITY. The Company representative shall provide to the authority having jurisdiction the name and license number of the special effects operator who shall have the authority, responsibility and be in charge of handling all Special Effects Material. The company representative shall also allocate sufficient time to the Special Effects Pyrotechnic Operator to prepare for the transportation, parking, storing, securing daily, discharging, disposing of, or otherwise handling of fireworks, pyrotechnic devices, or materials in a sane manner. Upon completion of firing, no unauthorized person shall be permitted access to the firing area until the licensed pyrotechnic operator has determined the area to be safe and secure.

NOTICE: The permittee and production company shall be advised that this permit in no way removes or modifies their responsibility to comply with any other applicable laws or ordinances, including those relating to excessive noise.

57.105.8 THE CHIEF SHALL HAVE THE POWER TO REVOKE OR SUSPEND ANY SPECIAL PERMIT UPON VIOLATION OF THE TERMS AND CONDITIONS IN ACCORDANCE WITH PROVISIONS OF SECTION 57.105.5 OF THE LOS ANGELES MUNICIPAL CODE.

SUBJECT TO FIELD INSPECTION NO DEVIATION WITHOUT WRITTEN PERMISSION

TEMPORARY FROM

5/24/2019 TO **5/24/2019**

Fire Chief
By: HUDSON
Phone: 213 978-3670

lafd:rev 2/2017

NOT A PERMIT

SPECIAL FILMING CONDITIONS
THE ARTS DISTRICT

The Special Film Conditions described below will be included in the terms and conditions of permits issued for filming in this area and are in addition to the standard terms and conditions applicable to filming permits generally. While these Special Filming Conditions will be included as terms if a permit for filming in this are is issued, they are not intended to, and do not, establish the criteria or standards for determining whether or not a particular permit(s) will be issued for this area. The decision whether or not a particular permit(s) will be issued is vested in the discretion of the appropriate City or County department or their designees (including FilmL.A.), to be exercised consistent with public health, safety and general welfare, and applicable land-use ordinances.

This is a mixed-use area that includes manufacturing facilities, warehouses, artists/artisans and residents. These Special Conditions apply to the area roughly between 1st Street and 7th Street and between Alameda Avenue and the LA River. Within the past ten years, this area has experienced an influx of permanent residents into what was predominantly a light to heavy manufacturing zone for over 75 years.

The motion picture industry has amicably co-existed with the businesses and residents of this area for decades and desires to continue to do so. These Conditions are designed to promote cooperation between film companies, local businesses and residents so that each group can effectively utilize this diverse area. Violation of any of the conditions as outlined below may result in permit revocation or other administrative action.

- Affected residents/merchants and businesses must be notified at least two days in advance of the first day of filming or the first day of any substantial set preparation for productions that:
  - Request parking restrictions on the following public streets: Traction Avenue, East 2nd Street (except Alameda Street to Garey Street), East 3rd Street, Vignes Street, Molino Street (Palmetto Street to 4th Street only)
  - Request a street closure
  - Involve any special effects, gunfire, audible playback, helicopter activity, or other disruptive activities
  - FilmL.A. or the production company shall consult a designated community representative when an applicant requests a permit with less than two days notice under the above circumstances
- Posting on more than one side of Traction Avenue, East 2nd Street (except Alameda to Garey), East 3rd Street (except Vignes to Santa Fe), Vignes Street, Molino from 4th Street to Palmetto, Hewitt from Palmetto to 4th Street, 4t Street from Colyton to Molino requires a notification to a designated person in the building where alternate parking is not provided. Posting on both sides of the above streets is allowed without signatures on Sundays.
- When "No Parking" signs are posted on both sides of Hewitt between 4th Street and Traction Avenue, Art Share (213-687-4278) and Bedlam (213-909-1512) must be notified.
- Posting for equipment and/or picture, other than the streets listed above, will be reviewed on a street by street basis and may not exceed 450 linear feet. Additional posting may be granted if there is a majority of support from affected residents/businesses/merchants, and indicated on the permit. After filming is completed, companies are requested, as a courtesy (only LADOT is to touch the posting signs), to turn all "No Parking" signs around so that they face the opposite direction.

NOT A PERMIT

- Companies must provide adequate detour and directional signage when street closures are in place, conforming as much as possible to current LADOT standards and practices. Detour routes must accommodate large, semi and tractor trailer trucks.

- The Arts District is home to many art gallery openings and live, local theater. When the following locations are directly impacted, notification is required if in conflict with a scheduled event at the Downtown Playhouse (929 E. 2nd Street 213-626-6909) and Art Share LA (801 E. 4th Place 213-687-4278).

- Productions filming near residential buildings after midnight or before 6:00am are required to notify designated representatives of the proposed activity. Contact information for building representatives will be made available on request from the community filming liaison (Jonathan Jerald 213-814-7164).

- Crew with walkie-talkies must wear headsets when filming after 12:00 am and before 6:00 am.

- Changeable Message Signs (CMS) will be required on the day(s) of filming activity that requires a full closure on the 1st, 4th and 6th Street Bridges. CalTrans/LADOT approved notification signs are sufficient and must be in place in advance of filming activity and must include the dates and times of closures.

- Cast/Crew are not permitted to park on the area streets. Off-street parking must be provided for personal vehicles.

- Generators are to be placed as far away from residential buildings as possible. Placement will be considered on a case-by-case basis.

- Production companies are required to completely remove all trash, food, cardboard boxes, etc. from the general vicinity at the end of each filming day. Production companies will be held responsible for the actions of the catering companies they employ to provide food for the cast and crew.

- Food should not be given directly to the homeless persons in the area. Production companies wishing to help the homeless should do so though one of the service providers in the downtown area.

- FilmL.A will monitor frequency and look for ways to mitigate the impacts of filming prior to placing a location off limits.

- Unless a signature survey is completed, the west side of Mateo Street between 4th Place and Palmetto Street must be kept clear of equipment, vehicles, condors and lights. This area, however, may be used for camera placement between the hours of 7:00 am and 10:00 pm only.

- When filming take place after 10:00 pm or before 7:00 am, generators are to be placed as far as possible away from residential buildings and lights are to be screened to avoid disturbing nearby residents.

- The Molino Loft buildings (500 and 530 Molino Street) and Marc Free should be notified (310-871-2652) for filming activity or parking restrictions along 4th Place between Molino and Mateo [the curve].

NOT A PERMIT

- Due to the mixed use nature of the neighborhood, productions wishing to utilize space along the west side of Santa Fe Ave. between 2nd and 3rd Streets and the north side of 3rd Street from Santa Fe Avenue to west 100 feet must obtain a signature from Valerie Mitchell or designated representative (213-687-3987).

- Frequent filming in the area of Vignes and 2nd Streets along with the high demand for parking in the area requires that posted "No Parking" on Vignes Street between 1st Street and 2nd Street shall be limited to no more than 200 feet, unless alternate parking or notification are provided to a designated representative from the building.

- The area near 3rd and Traction Avenue is home to many small businesses that have greatly helped to develop the area. In order to be sensitive to these businesses it is necessary for production companies to obtain signatures from the following businesses when there are filming activities or parking on the 700 block of 3rd Street between Traction Avenue and Hewitt Street: Zip Fusion- Jason Ha (744 E. 3rd Street, 213-680-3770); Lakich Studio-Lily Lakich (704 Traction Avenue, 213-620-8641); Ay Carrumba (714 Traction Avenue, 213-620-0274); Wurstkuche Sausage Grill- Joseph Petruzulli (800 E 3rd St, 213-667-4444); Blue Dahlia (738 E 3rd St, 213 613-0621)

- Outdoor food preparation using charcoal or gas grills must be at least 100 feet away from any residential building.

NOT A PERMIT

Permit #E0015207-A

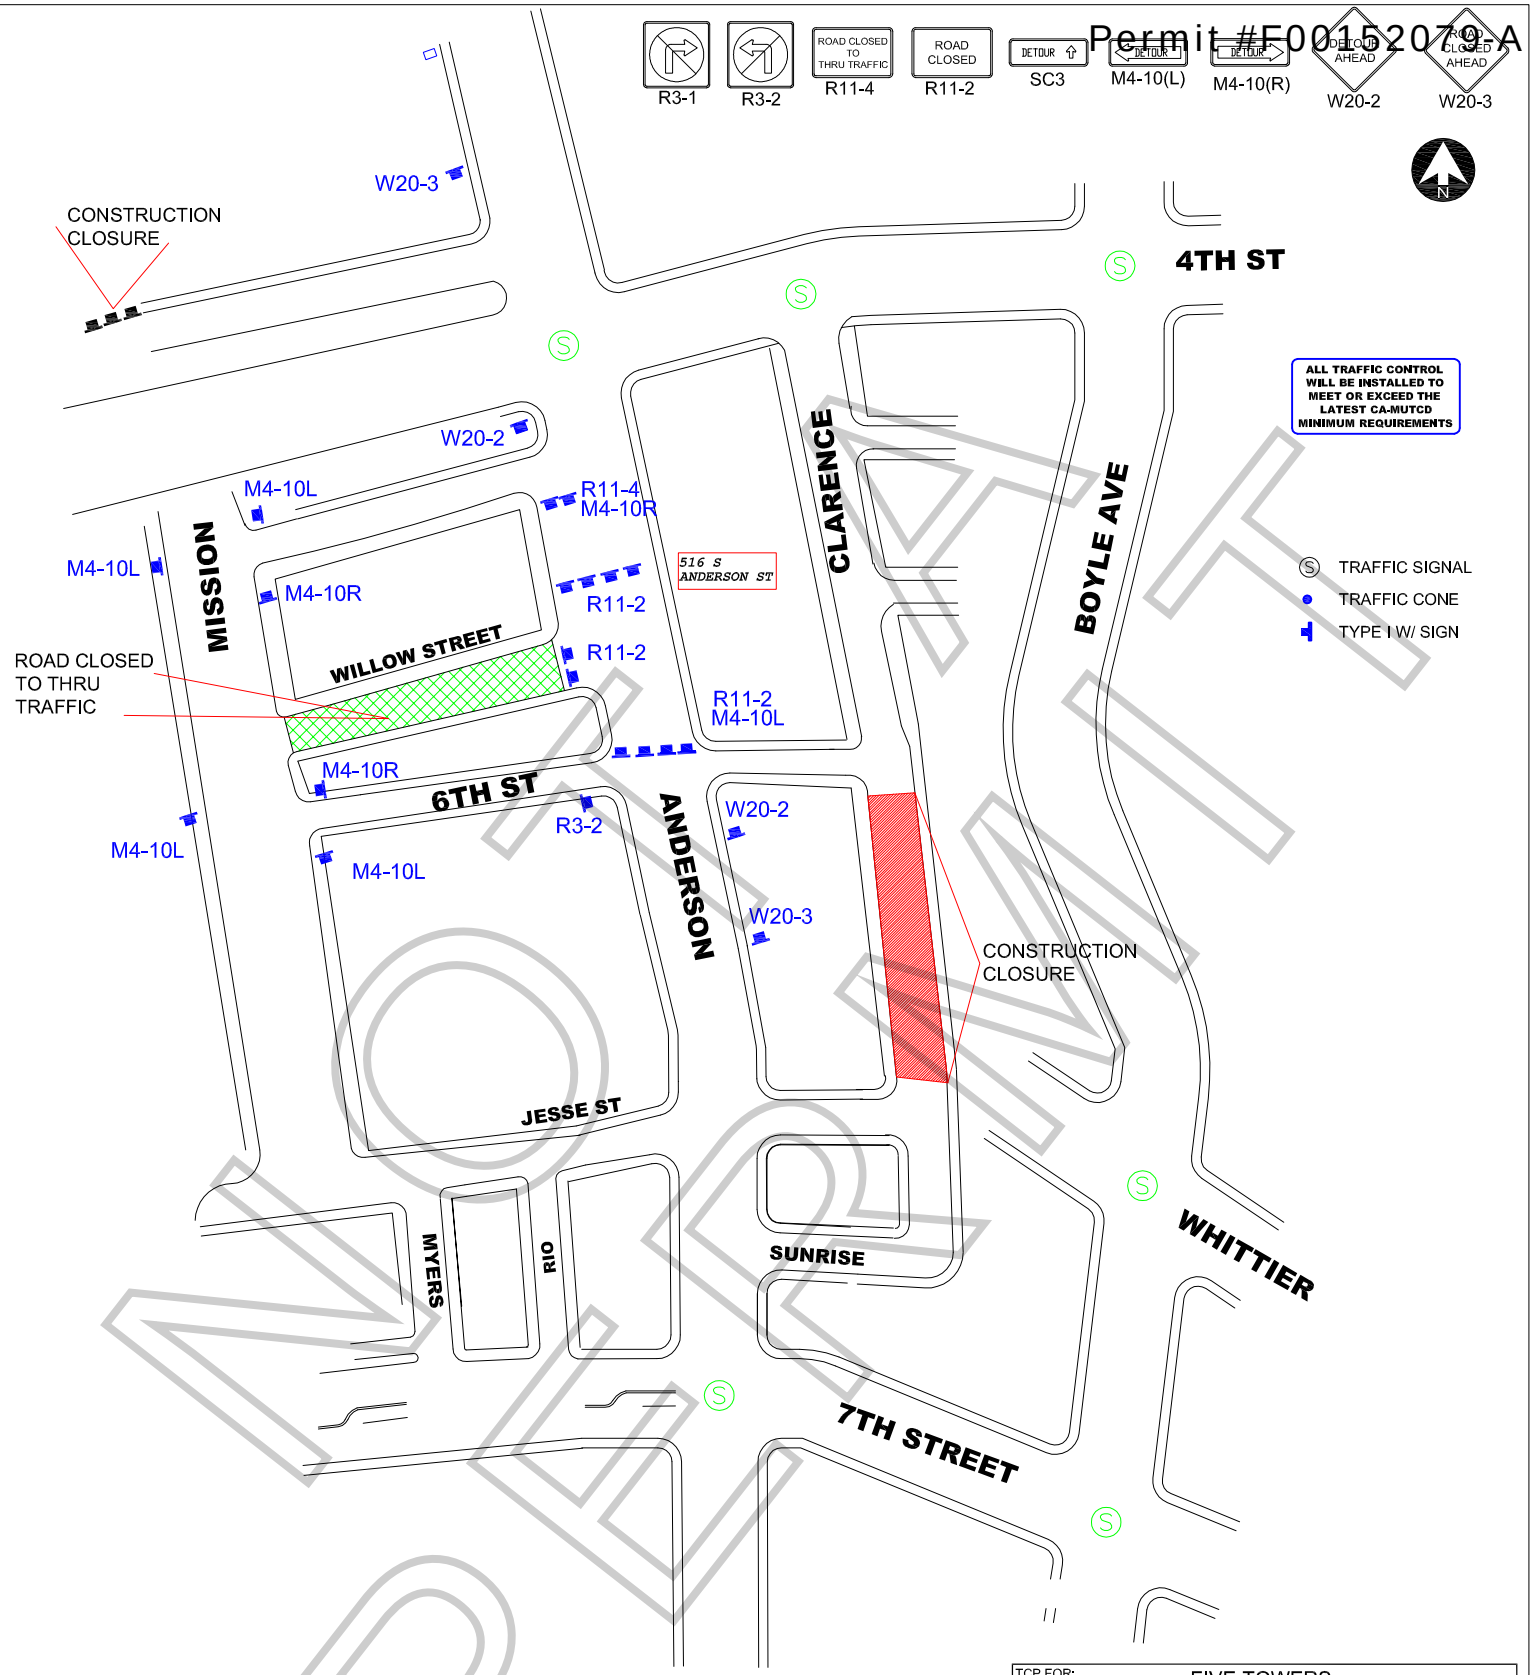

NOT PERMIT

WORK ZONE TRAFFIC CONTROL PLAN
GENERAL NOTES

1. DATE/TIME: 5-28-19 FROM 14:00 HOURS TO 22:00 HOURS.

2. ALL SIGNING, STRIPING, AND TRAFFIC CONTROL DEVICES SHALL CONFORM TO THE (CURRENT) STATE OF CALIFORNIA DEPARTMENT OF TRANSPORTATION (CALTRANS) STANDARD PLANS AND STANDARD SPECIFICATIONS , CALIFORNIA MUTCD , AND ANY ADDENDUMS THERETO, AND AS SHOWN ON THESE PLANS, SYMBOLS AND ABBREVIATIONS USED ARE SHOWN ON CALTRANS STANDARD PLANS.
3. THERE WILL BE NO INTERFERENCE WITH TRAFFIC SIGNALS OR CROSSWALKS.
4. CONES WILL BE 28" MINIMUM HEIGHT AND HAVE REFLECTORIZED SLEEVES FOR NIGHT WORK.
5. POLICE WILL DIRECT TRAFFIC IF NECESSARY.

TCP FOR:	FIVE TOWERS: "ERYS"
LOCATION:	FULL STREET CLOSURE OF ANDERSON ST BTWN 6TH ST TO 516 S. ANDERSON ST LOS ANGELES, CALIFORNIA
CONTACT:	JHANVI MOTLA PH# 347-755-4446
	JCL TRAFFIC SERVICES (213) 622-9775 C31-CA Lic # 805357
DATE / REVISIONS	DRAFTER: MARIO MENJIVAR
	SCALE: N.T.S.
	FILM LA: KW